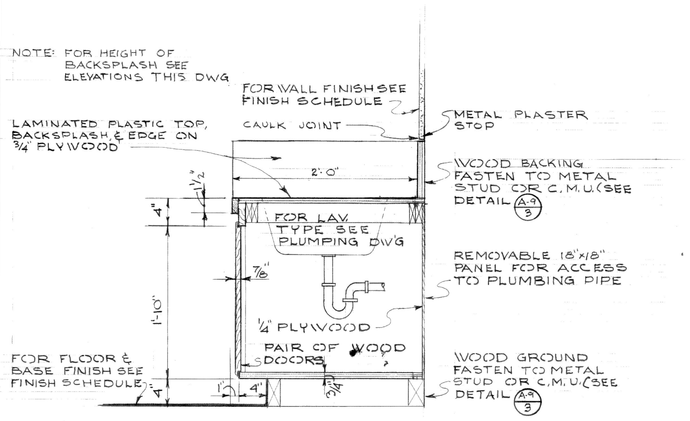

LAV. COUNTER A-2 1
1" = 1'-0"

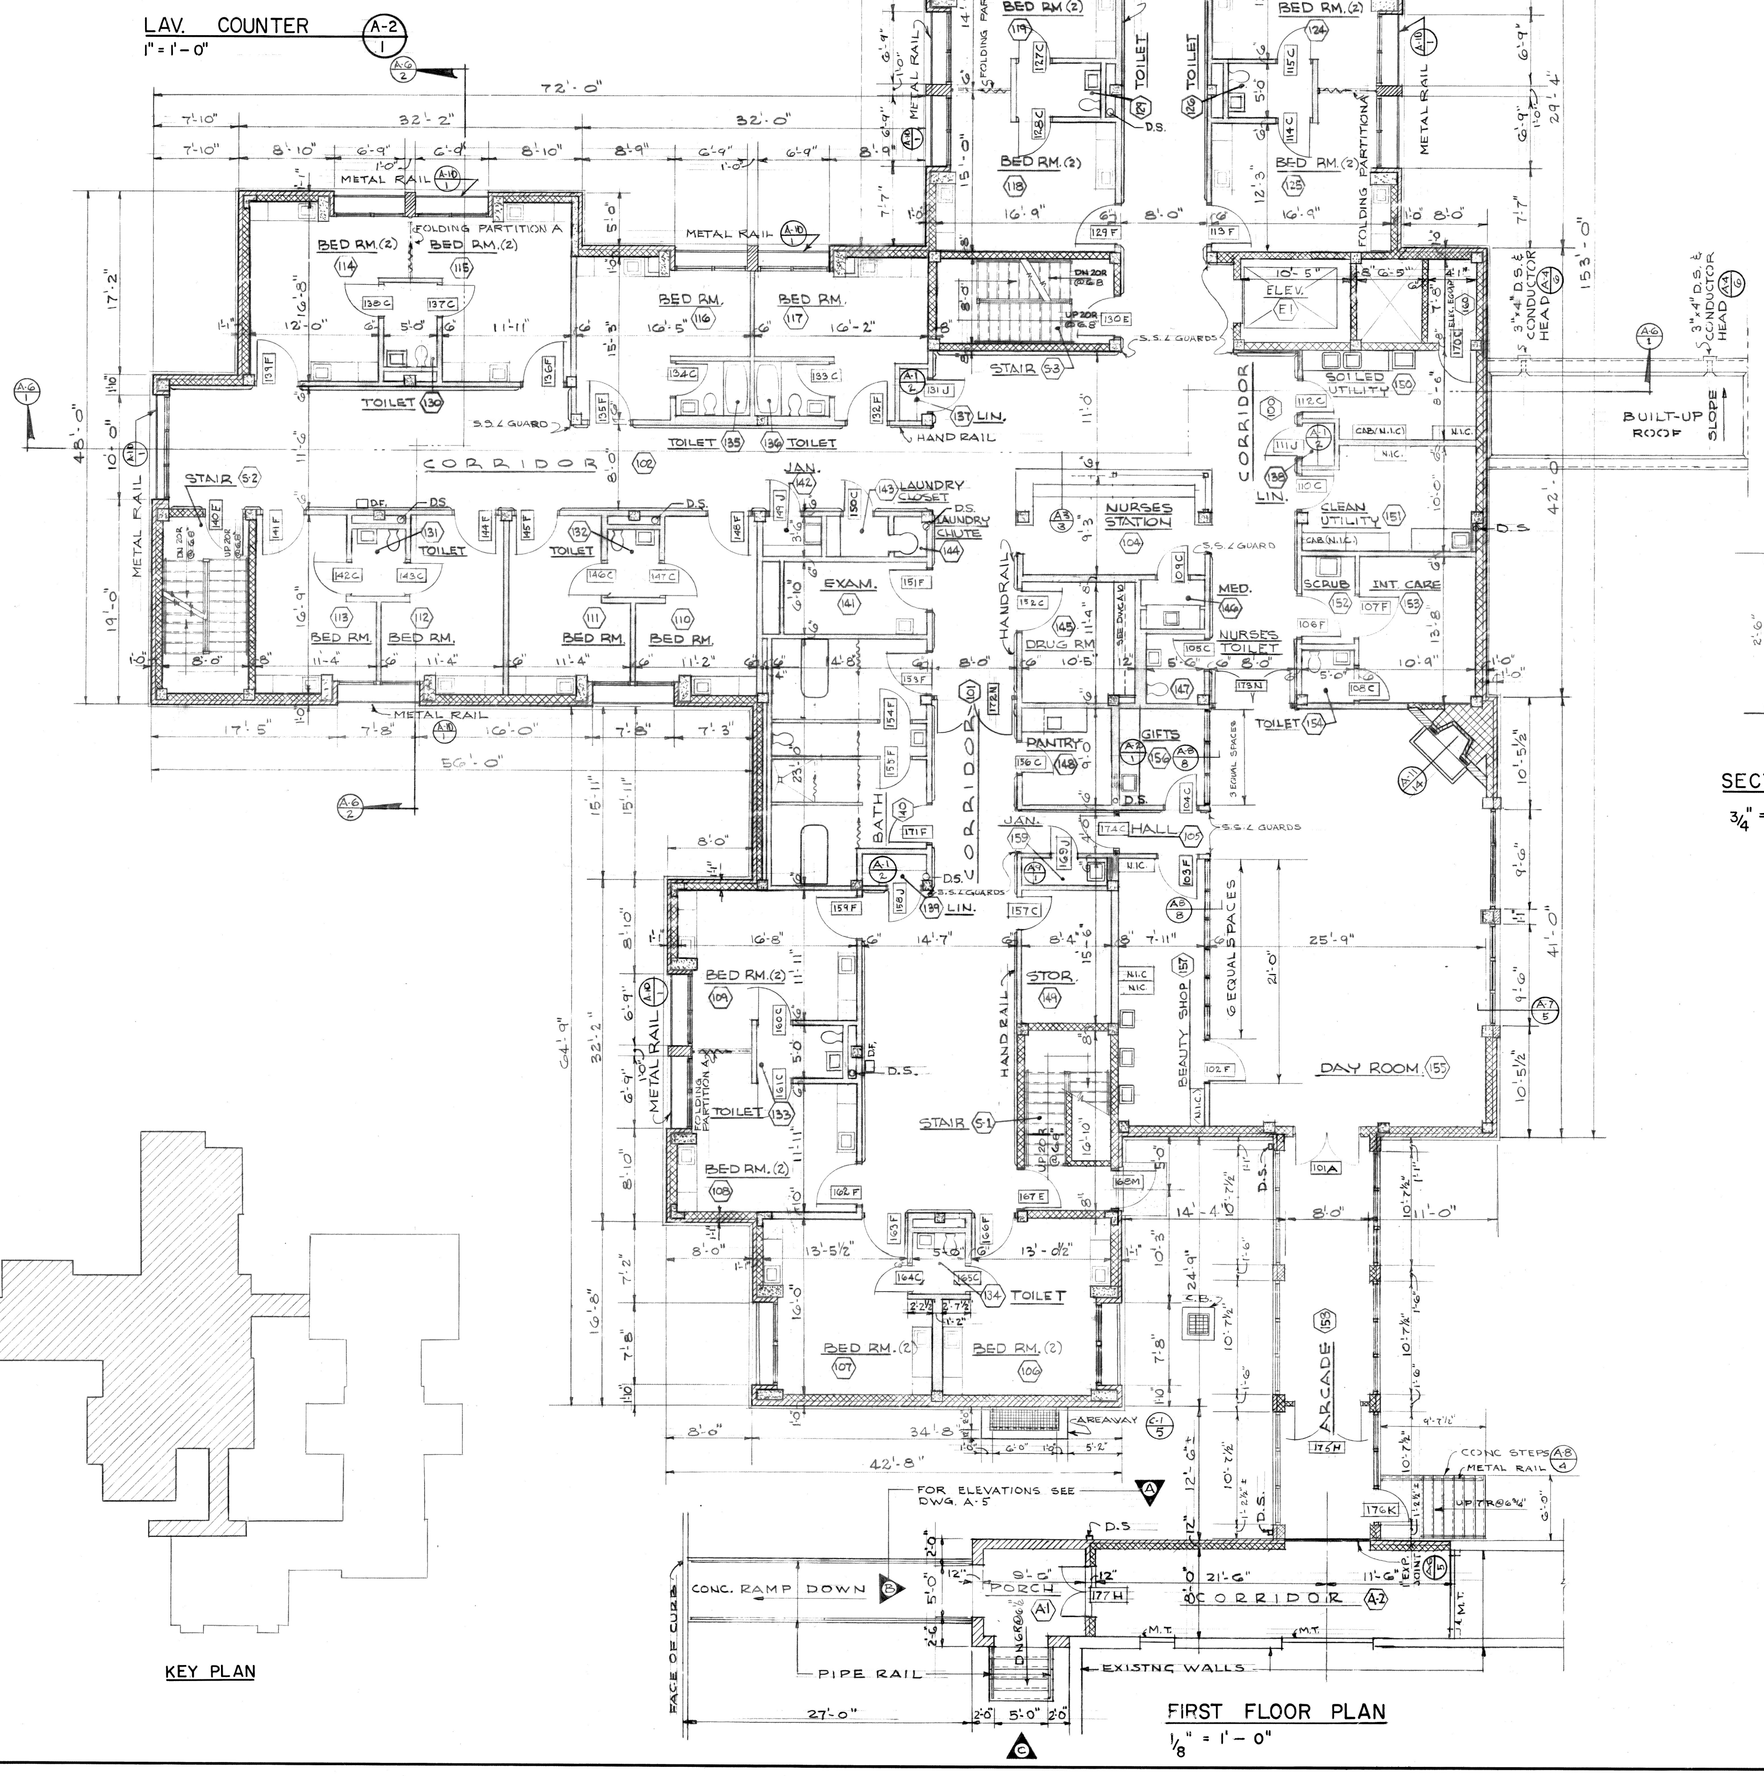

KEY PLAN

FIRST FLOOR PLAN
1/8" = 1'-0"

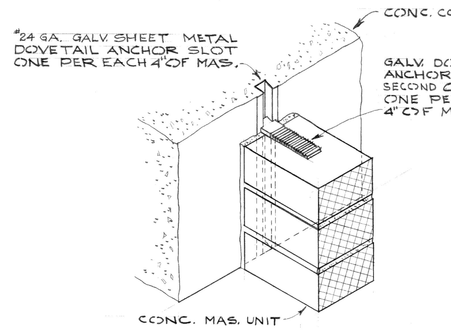

TYPICAL ANCHOR DETAIL MASONRY TO CONCRETE A-2 2
NOT TO SCALE

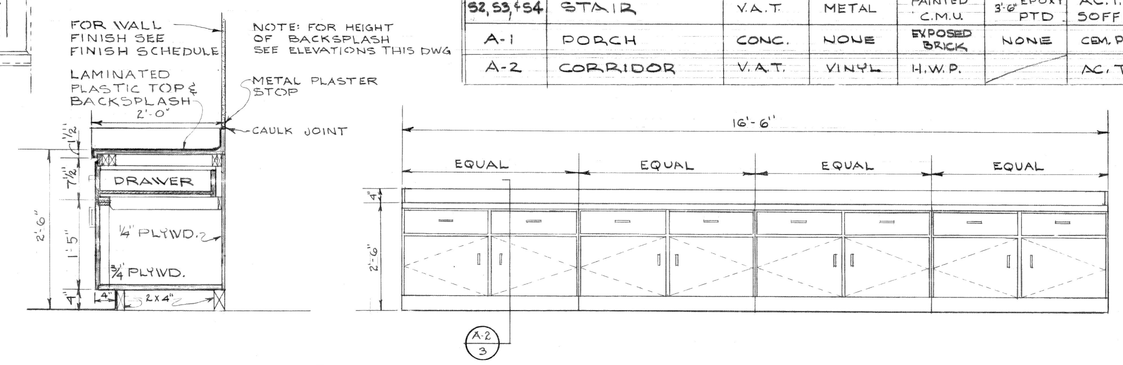

SECTION THRU COUNTER A-2 3
3/4" = 1'-0"

COUNTER IN ROOM 34 A-2 4
1/2" = 1'-0"

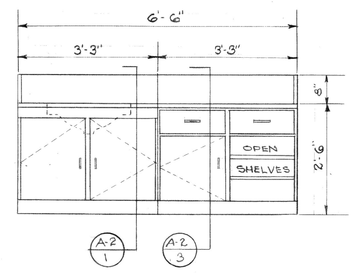

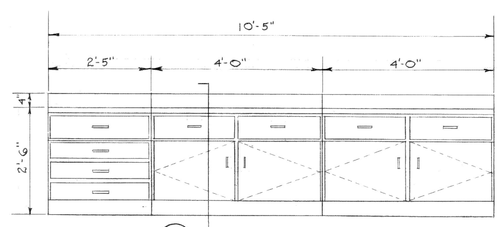

COUNTER IN ROOM 10 A-2 5
1/2" = 1'-0"

COUNTER IN ROOM 245 A-2 6
1/2" = 1'-0"

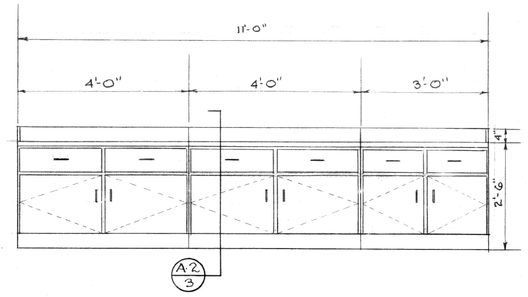

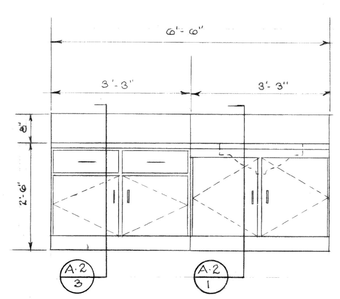

COUNTER IN ROOM 29 A-2 7
1/2" = 1'-0"

COUNTER IN ROOM 19 A-2 8
1/2" = 1'-0"

FINISH SCHEDULE

SPACE NO.	SPACE NAME	FLOOR	BASE	WALLS	W'COT	CEILING	CEILING HEIGHT	DETAILS & REMARKS
100 THRU 103	CORRIDOR	V.A.T.	VINYL	H.W.P.	3'-6" VINYL FABRIC	A.C.T.	8'-6"	A9 3 FOR WALL RAIL (SEE SPEC'S)
104	NURSES STATION	V.A.T.	VINYL	H.W.P.		A.C.T.	8'-6"	A3 1, A3 3
105	HALL	V.A.T.	VINYL	H.W.P.	3'-6" VINYL FABRIC	A.C.T.	8'-6"	A9 3 FOR WALL RAIL (SEE SPEC'S)
106 THRU 123	BED ROOMS	V.A.T.	VINYL	H.W.P.		H.W.P.	8'-6"	A10 6, A9 5, A9 9
124 THRU 134	TOILET	C.T.	C.T.	H.W.P.	C.T. 4'-6"	H.W.P.	8'-0"	A9 8, A3 3, A9 6
135 & 136	TOILET	C.T.	C.T.	H.W.P.	C.T. 4'-6"	H.W.P.	8'-0"	A9 8, A3 3 C.T. FULL HEIGHT @ TUBS
137 THRU 139	LINEN CLOSET	V.A.T.	VINYL	H.W.P.		H.W.P.	8'-6"	A1 2
140	BATH	C.T.	C.T.	H.W.P.	C.T. 4'-6"	H.W.P.	8'-6"	A9 4, A9 2, A9 11 C.T. FULL HEIGHT IN SHOWER
141	EXAMINING RM.	V.A.T.	VINYL	H.W.P.		H.W.P.	8'-6"	
142	JANITOR	C.T.	C.T.	H.W.P.	EPOXY PAINT 4'-6"	H.W.P.	8'-6"	A3 1, A9 2
143	LAUNDRY CLOSET	C.T.	C.T.	H.W.P.	EPOXY PAINT 4'-6"	H.W.P.	8'-6"	A3 1, A9 2
144	LAUNDRY CHUTE	CONC.		EXPOSED		EXPOSED	NONE	
145	DRUG ROOM	V.A.T.	VINYL	H.W.P.		H.W.P.	8'-6"	SEE SHEET A-10
146	MEDICINE RM.	V.A.T.	VINYL	H.W.P.		H.W.P.	8'-6"	SEE SHEET A-10
147	NURSES TOILET	C.T.	C.T.	H.W.P.	C.T. 4'-6"	H.W.P.	8'-0"	A9 2
148	PANTRY	V.A.T.	VINYL	H.W.P.		A.C.T.	8'-6"	SEE SHEET A-10
149	STORAGE	CONC.		H.W.P.		H.W.P.	8'-6"	
150	SOILED UTILITY	C.T.	C.T.	H.W.P.		H.W.P.	8'-6"	A9 5 SEE SHEET A-10
151	CLEAN UTILITY	C.T.	C.T.	H.W.P.		H.W.P.	8'-6"	A9 2 SEE SHEET A-10
152	SCRUB-UP	C.T.	C.T.	H.W.P.	C.T. 4'-6"	H.W.P.	8'-6"	A9 2 SEE SHEET A-10
153	INTENSIVE CARE	V.A.T.	VINYL	H.W.P.		H.W.P.	8'-6"	
154	TOILET	C.T.	C.T.	H.W.P.	C.T. 4'-6"	H.W.P.	8'-0"	A9 3, A3 4
155	DAY ROOM	V.A.T.	VINYL	H.W.P.		A.C.T.	8'-6"	A11 15
156	GIFT RECEIVING	V.A.T.	VINYL	H.W.P.		A.C.T.	8'-6"	A2 1, A3 8
157	BEAUTY SHOP	V.A.T.	VINYL	H.W.P.		A.C.T.	8'-6"	A3 8
158	ARCADE	V.A.T.	VINYL	H.W.P.		A.C.T.	8'-6"	A2 5
159	JANITOR	C.T.	C.T.	H.W.P.	EPOXY PAINT 4'-6"	H.W.P.	8'-6"	A3 1, A9 2
160	ELEC. EQUIP.	CONC.		H.W.P.		H.W.P.	8'-6"	
E-1	ELEVATOR			EXPOSED				
S-1	STAIR	V.A.T.	METAL	PAINTED C.M.U.	3'-6" EPOXY PTD	A.C.T. SOFFITS	VARIES	A11 4
52, 53, 54	STAIR	V.A.T.	METAL	PAINTED C.M.U.	3'-6" EPOXY PTD	A.C.T. SOFFITS	VARIES	A11 4, A11 6
A-1	PORCH	CONC.	NONE	EXPOSED BRICK	NONE	CEM. PLAS.	9'-0"	
A-2	CORRIDOR	V.A.T.	VINYL	H.W.P.		A.C.T.	8'-6"	

DOOR LOUVER SCHEDULE	
DOOR NO.	LOUVER SIZE
G30, G46, G48, G49	18"X10"
247	18"X12"

DOORS UNDERCUT 1": 925, 941, 943, 944 5, 947, 102, 103, 104, 107, 108, 114, 115, 118, 119, 123, 124, 127, 128, 133, 134, 137, 138, 142, 145, 146, 147, 149, 154, 155, 160, 161, 164, 165, 170, 203, 204, 210, 211, 214, 215, 219, 220, 223, 224, 229, 230, 233, 234, 238, 239, 242, 243, 245, 250, 251, 256, 257, 260, 261, 265

PROJECT NO. VA.-208

ALTERATIONS & ADDITIONS TO GUGGENHEIMER MEMORIAL HOSPITAL
LYNCHBURG, VIRGINIA

CLARK, NEXSEN & OWEN—ARCHITECTS
LYNCHBURG, VIRGINIA NORFOLK, VIRGINIA

REVISED	FIRST FLOOR PLAN				DWG. NO.
	DATE JAN. 1968	SCALE AS NOTED	DRAWN BY MMS-SWD	CHECKED CLB	A-2

COMMONWEALTH OF VIRGINIA PENDLETON S. CLARK CERTIFICATE No. 60

LAST DOOR 172