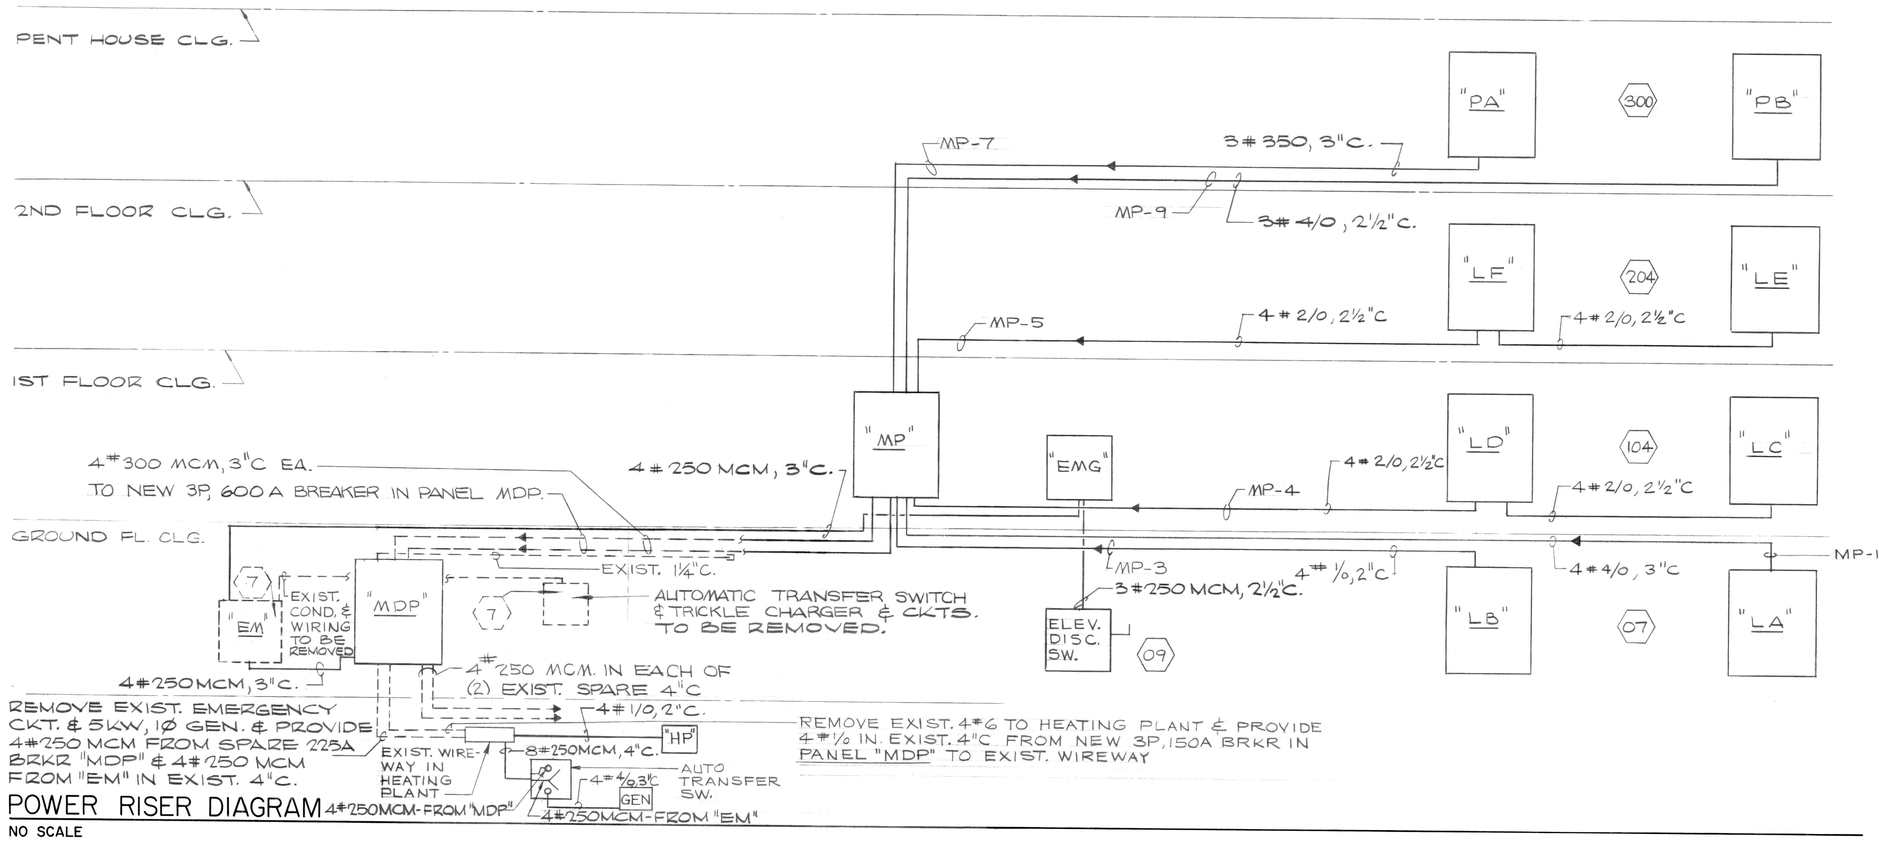

POWER RISER DIAGRAM
NO SCALE

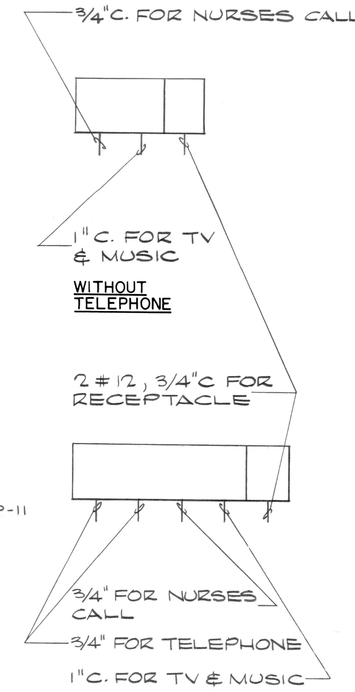

TYPICAL HILL-ROM UNIT J.B. & CONNECTIONS DTL.
NO SCALE

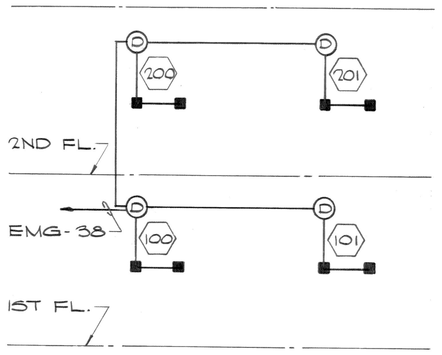

NOTE
ALL DOORS ON SAME FLOOR TO CLOSE IF EITHER SMOKE DETECTOR SWITCH ON THAT FLOOR OPERATES.

SMOKE SWITCH & MAGNETIC DOOR RELEASE RISER DIAGRAM
NO SCALE

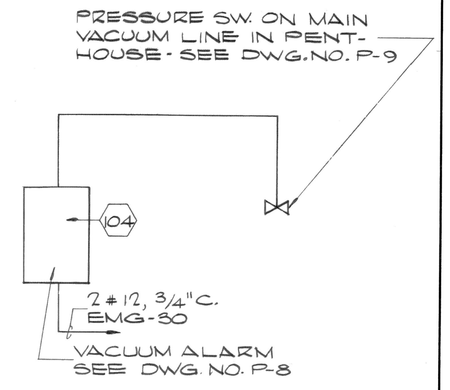

VACUUM ALARM RISER DIAGRAM
NO SCALE

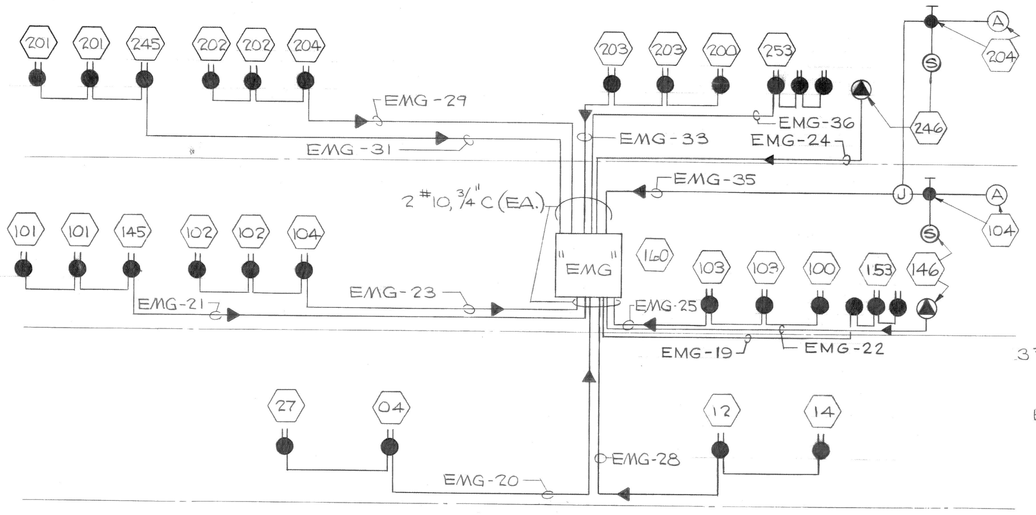

EMERGENCY RECEPTACLES & ALARMS RISER DIAGRAM
NO SCALE

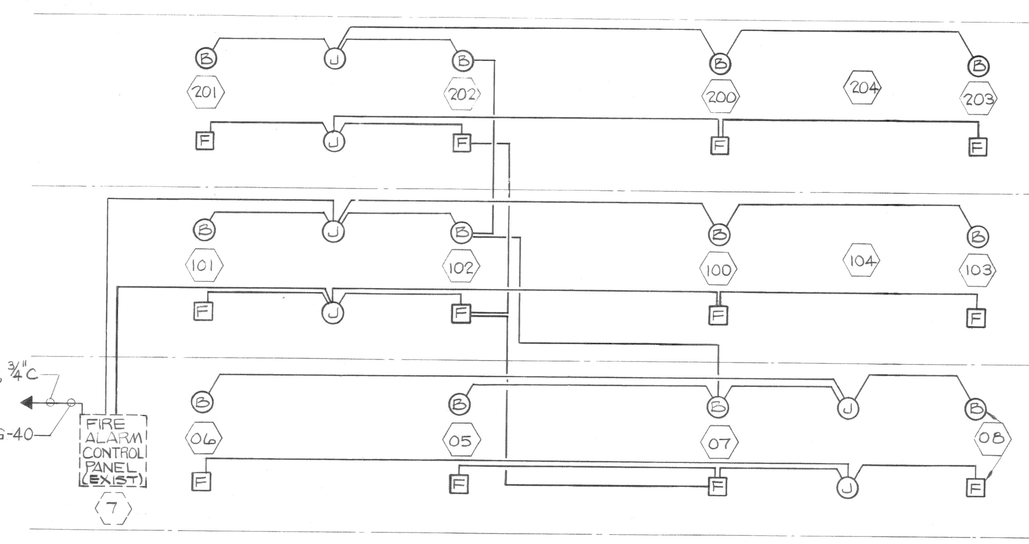

FIRE ALARM SYSTEM RISER DIAGRAM
NO SCALE

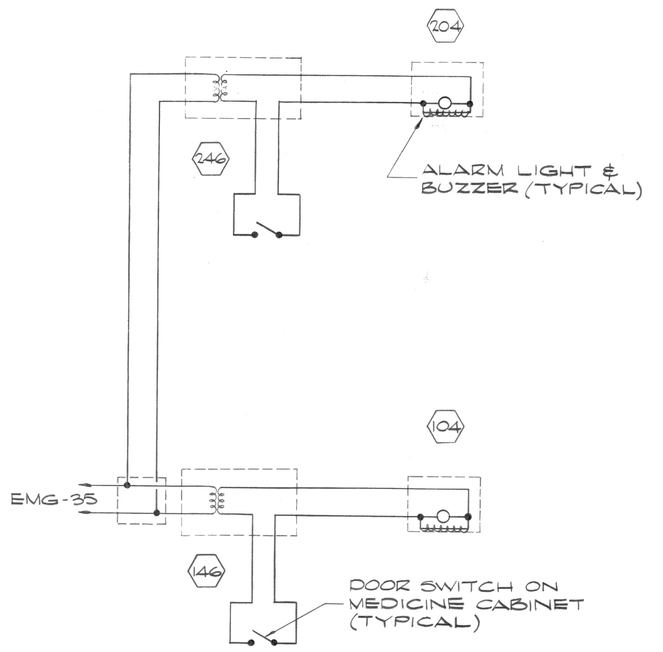

MEDICINE ALARM RISER DIAGRAM
NO SCALE

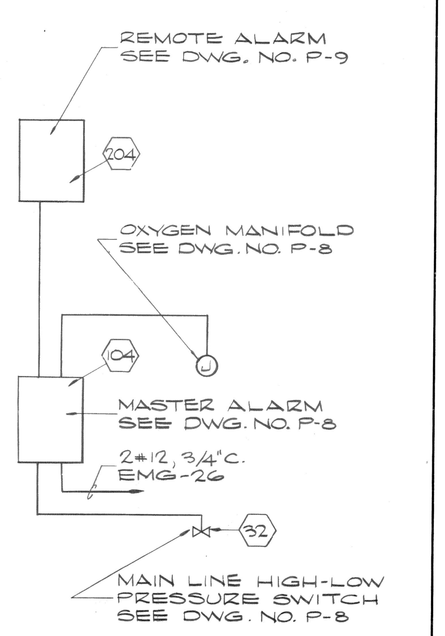

OXYGEN ALARM RISER DIAGRAM
NO SCALE

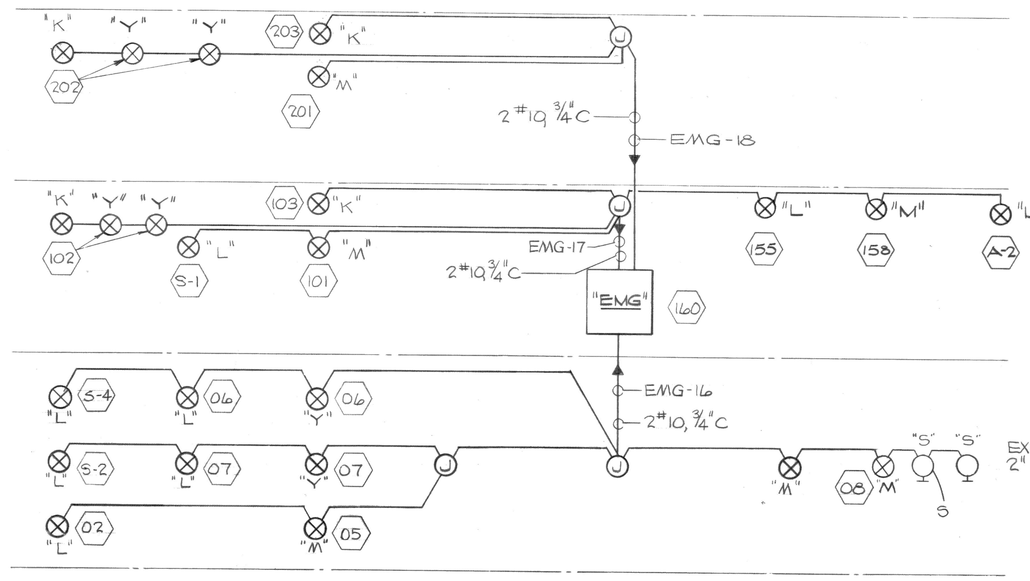

EXIT LIGHT RISER DIAGRAM
NO SCALE

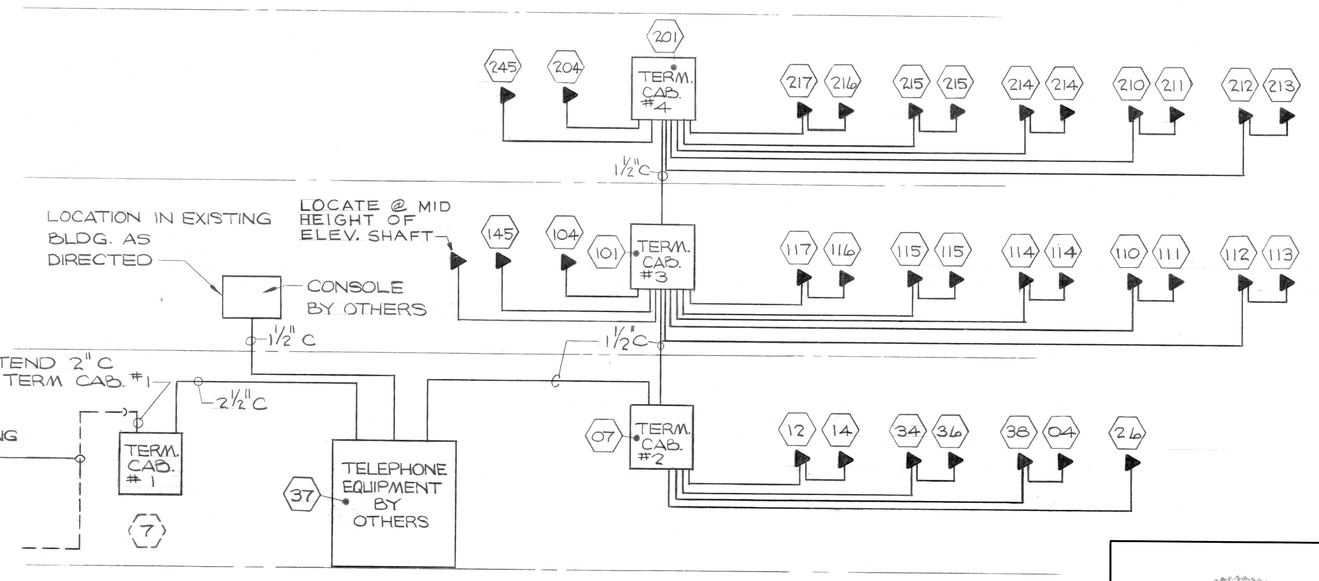

TELEPHONE EMPTY CONDUIT RISER DIAGRAM
NO SCALE

NOTES:

1. ALL TELEPHONE TERMINAL CABINETS TO BE 24" H. x 12" W x 4" D.
2. TELEPHONE TERMINAL CABINETS #2, 3, & 4 TO BE FLUSH MTD. TELEPHONE TERMINAL CAB. #1, TO BE SURFACE MTD.
3. ALL CONDUIT 1½" & LARGER TO HAVE #12 GALV. PULL WIRE. ALL ¾" CONDUIT TO HAVE #14 GALV. PULLWIRE.
4. PROVIDE PULL BOX AT ALL 90° BENDS IN 2½"C.
5. ALL CONDUIT FROM TELEPHONE TERMINAL CABINETS TO OUTLETS TO BE ¾".

COMMONWEALTH OF VIRGINIA
CLAUDE A. FORD, JR.
Certificate No. 2908
CERTIFIED PROFESSIONAL ENGINEER

ALTERATIONS & ADDITIONS
TO
GUGGENHEIMER MEMORIAL HOSPITAL
LYNCHBURG, VIRGINIA

CLARK, NEXSEN & OWEN—ARCHITECTS
LYNCHBURG, VIRGINIA NORFOLK, VIRGINIA

REVISED	RISER DIAGRAMS			DWG. NO.
	DATE JAN. 1968	SCALE AS NOTED	DRAWN BY B.F.V.	CHECKED J.C.H.	E-6