NOTE:
DELETE INSTALLATION OF 2 BWF 17 BEAMS UNDER 1ST FLOOR OF EXIST. BOILER PLANT AS SHOWN ON DWG M-8 OF CONTRACT PLANS.

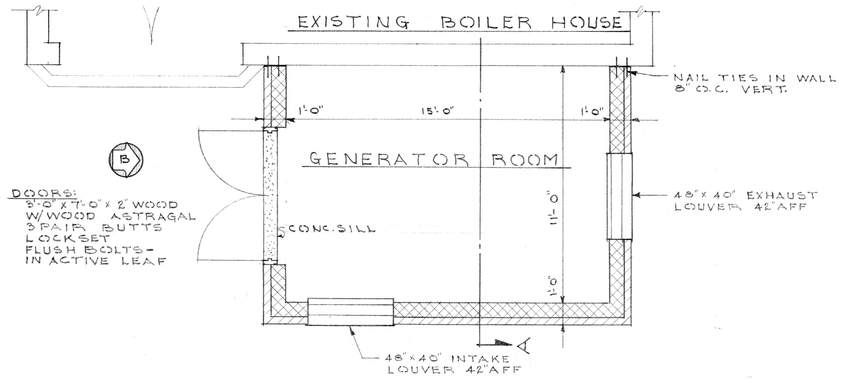

PLAN
1/4" = 1'-0"

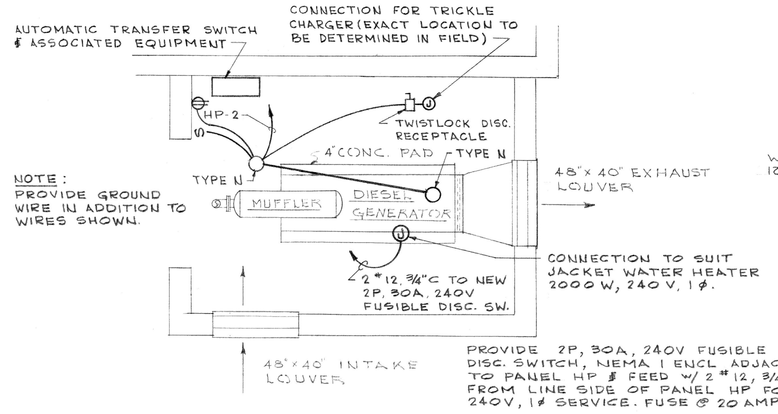

PLAN
1/4" = 1'-0"

PROVIDE 2P, 30A, 240V FUSIBLE DISC SWITCH, NEMA 1 ENCL ADJACENT TO PANEL HP & FEED W/ 2 #12, 3/4"C FROM LINE SIDE OF PANEL HP FOR 240V, 1ϕ SERVICE. FUSE @ 20 AMPS.

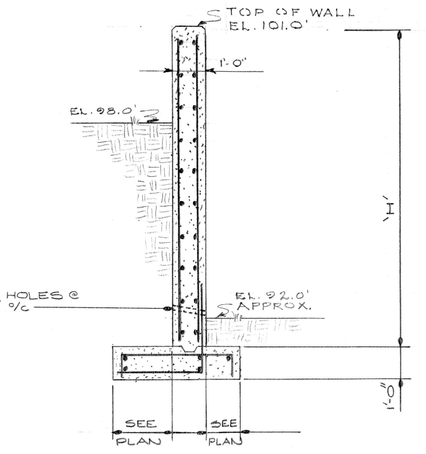

SECTION B-B
3/8" = 1'-0"

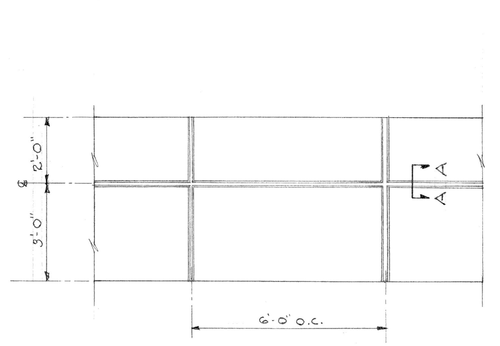

PART ELEVATION
3/8" = 1'-0"

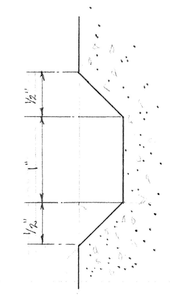

SECTION A-A
FULL SIZE

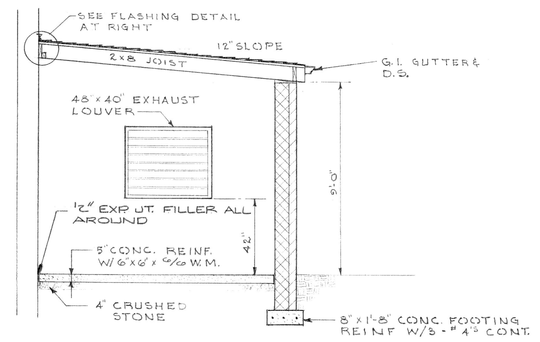

SECTION "A"
1/4" = 1'-0"

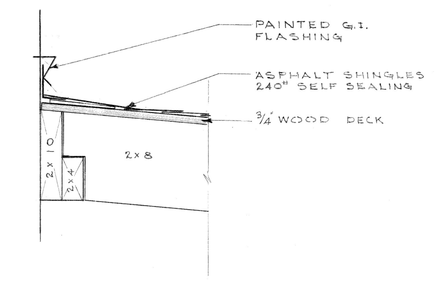

FLASHING DETAIL
1 1/2" = 1'-0"

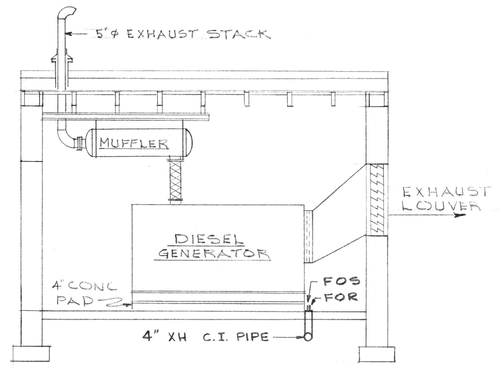

SECTION "A"
1/4" = 1'-0"

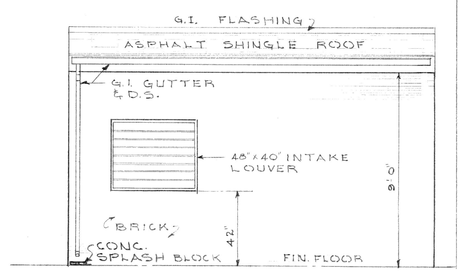

ELEVATION "A"
1/4" = 1'-0"

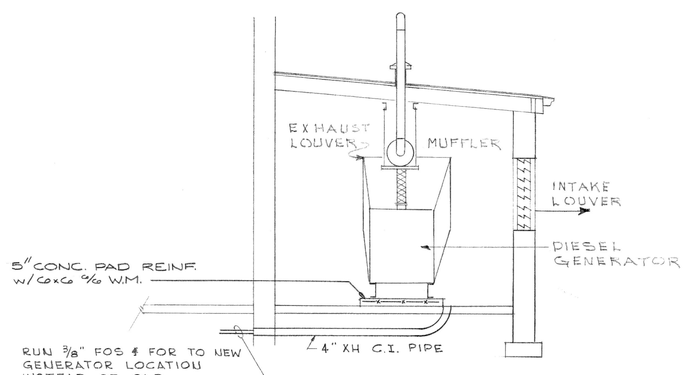

SECTION "B"
1/4" = 1'-0"

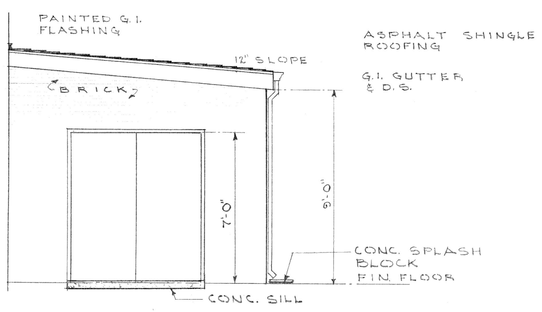

ELEVATION "B"
1/4" = 1'-0"

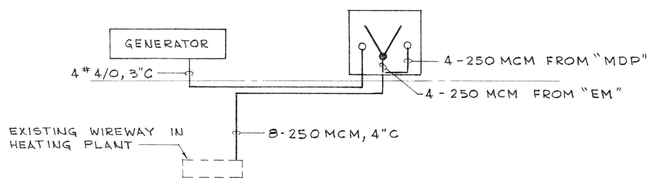

POWER RISER DIAGRAM
NO SCALE

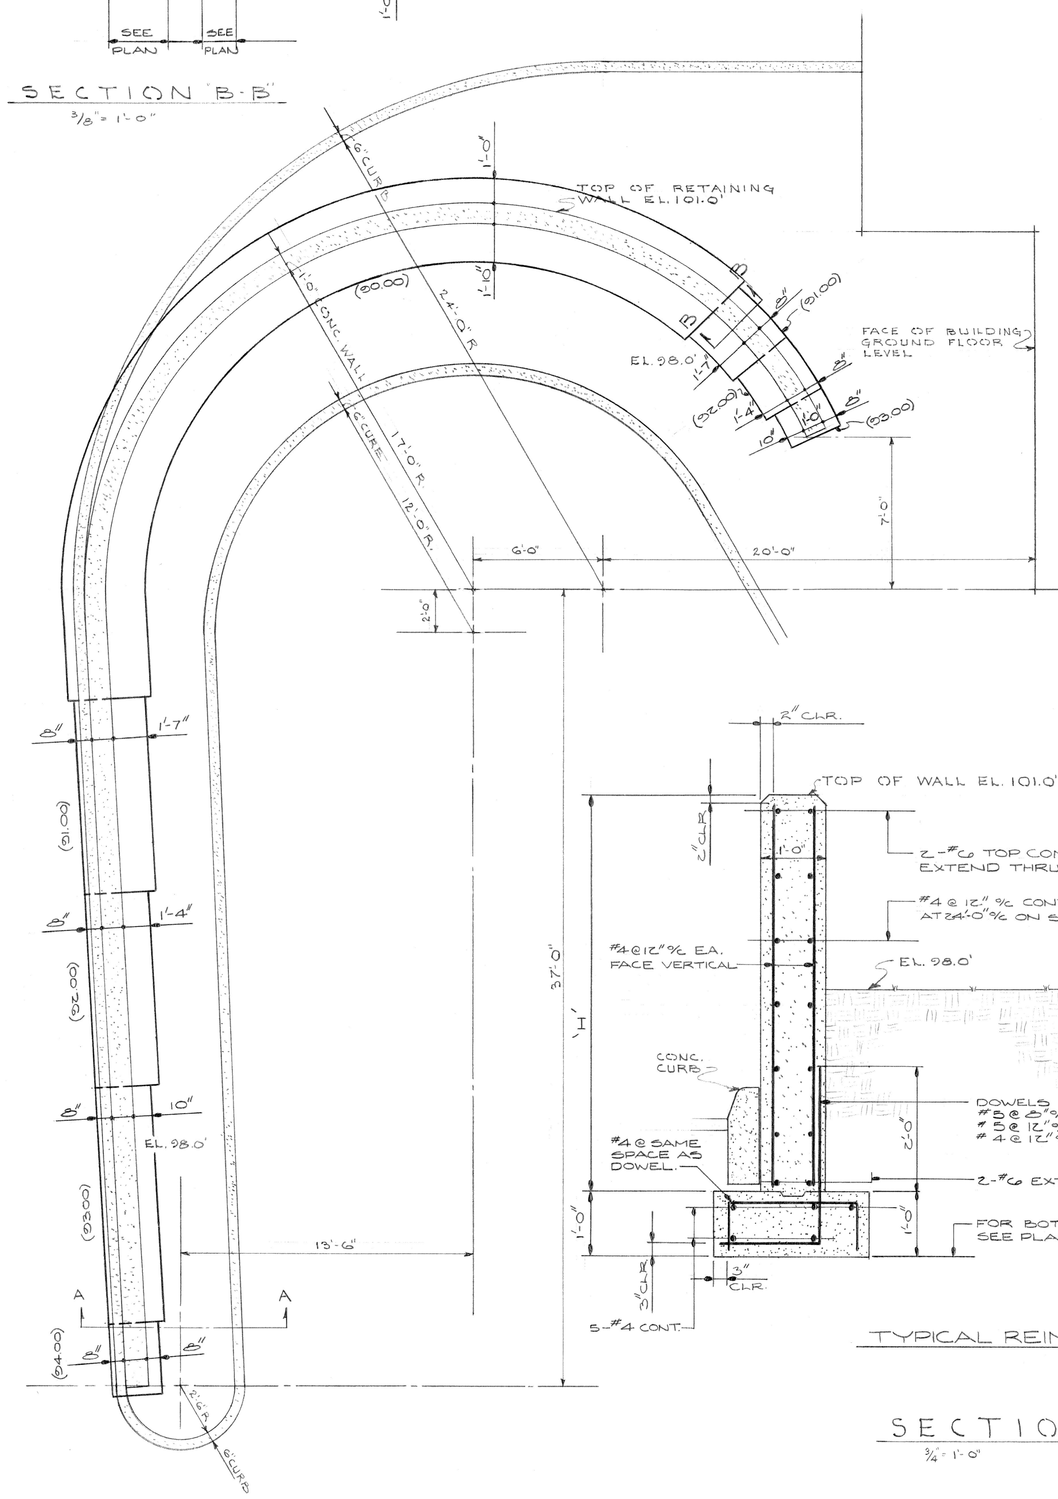
6" CURB
1'-0"
TOP OF RETAINING WALL EL. 101.0'
11'-0" CONC. WALL
(6.00)
2'-4" R.
3'-9"
(6.00)
(6.00)
(6.00)