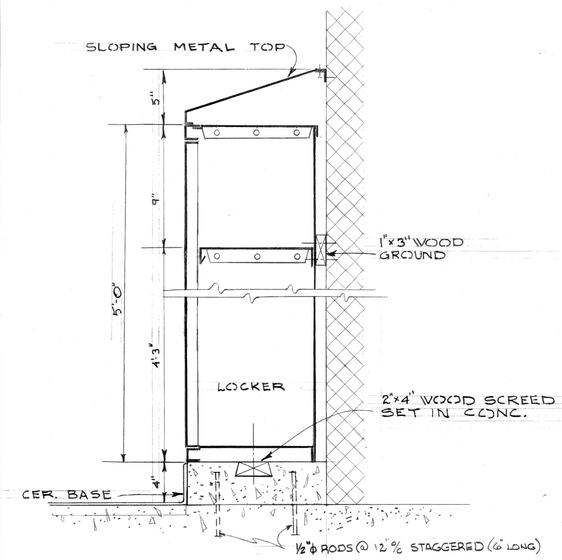

LOCKER DETAIL A-3/4

1½" = 1'-0"

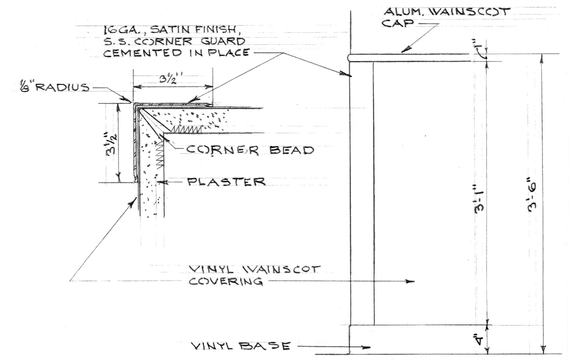

SECTION

3" = 1'-0"

ELEVATION

1" = 1'-0"

STAINLESS STEEL CORNER GUARD A-3/5

FINISH SCHEDULE

SPACE NO.	SPACE NAME	FLOOR	BASE	WALLS	W'COT	CEILING	CEILING HEIGHT	DETAILS & REMARKS
200 203 205	CORRIDOR	V.A.T.	VINYL	H.W.P.	3'-6" VINYL FABRIC	AC.T.	8'-6"	A6/5 FOR WALL RAIL SEE SPEC'S
204	NURSES STATION	V.A.T.	VINYL	H.W.P.		AC.T.	8'-6"	A3/3 A11/3
205	HALL	V.A.T.	VINYL	H.W.P.	3'-6" VINYL FABRIC	AC.T.	8'-6"	A6/3 FOR WALL RAIL SEE SPEC'S
206 208 210 212 214 216 218 220 222 224 226 228 230 232 234	BED ROOMS	V.A.T.	VINYL	H.W.P.		H.W.P.	8'-6"	A3/5 A3/6 A3/6
206 208 210 212 214 216 218 220 222 224 226 228 230 232 234	TOILET	C.T.	C.T.	H.W.P.	C.T. 4'-6"	H.W.P.	8'-0"	A3/5 A11/5 A11/6
235 & 236	TOILET	C.T.	C.T.	H.W.P.	C.T. 4'-6"	H.W.P.	8'-0"	A3/2 A11/6 C.T. FULL HEIGHT @ TUBS
237 THRU 239	LINEN CLOSET	V.A.T.	VINYL	H.W.P.		H.W.P.	8'-6"	A11/0
240	BATH	C.T.	C.T.	H.W.P.	C.T. 4'-6"	H.W.P.	8'-6"	A3/6 A6/2 A11/11 C.T. FULL HEIGHT AT SHOWER
241	EMER. BATH	C.T.	C.T.	C.T.		H.W.P.	8'-6"	A3/2
242	JANITOR	C.T.	C.T.	H.W.P.	EPOXY PAINT 4'-6"	H.W.P.	8'-6"	A3/2 A3/2
243	LAUNDRY CLOSET	C.T.	C.T.	H.W.P.	EPOXY PAINT 4'-6"	H.W.P.	8'-6"	A3/2 A9/1
244	LAUNDRY CHUTE	CONC.		EXPOSED		EXPOSED		
245	DENTAL ROOM	V.A.T.	VINYL	H.W.P.		AC.T.	8'-6"	A2/3
246	MEDICINE RM	V.A.T.	VINYL	H.W.P.		H.W.P.	8'-6"	SEE SHEET A10
247	NURSES TOILET	C.T.	C.T.	H.W.P.	C.T. 4'-6"	H.W.P.	8'-0"	A3/2
248	PANTRY	V.A.T.	VINYL	H.W.P.		AC. T	8'-6"	SEE SHEET A10
249	STORAGE	CONC.		H.W.P.		H.W.P.	8'-6"	
250	SOILED UTILITY	C.T.	C.T.	H.W.P.		H.W.P.	8'-6"	A3/2 SEE SHEET A-10
251	CLEAN UTILITY	C.T.	C.T.	H.W.P.		H.W.P.	8'-6"	A3/6 SEE SHEET A-10
252	SCRUB-UP	C.T.	C.T.	H.W.P.	C.T. 4'-6"	H.W.P.	8'-6"	A3/2 SEE SHEET A-10
253	INTENSIVE CARE	V.A.T.	VINYL	H.W.P.		H.W.P.	8'-6"	
254	TOILET	C.T.	C.T.	H.W.P.	C.T. 4'-6"	H.W.P.	8'-0"	A3/2 A9/3
255	DAY ROOM	V.A.T.	VINYL	H.W.P.		AC.T.	8'-6"	A11/14
256	JANITOR	C.T.	C.T.	H.W.P.	EPOXY PAINT 4'-6"	H.W.P.	8'-6"	A9/1 A3/2
257	STORAGE	CONC.		H.W.P.		H.W.P.	8'-6"	
E-1	ELEVATOR			EXPOSED				
S-1	STAIR	V.A.T.	METAL	PAINTED C.M.U.	3'-6" EPOXY PTD	AC.T. SOFFITS	VARIES	A11/5
S2, S3, S4	STAIR	V.A.T.	METAL	PAINTED C.M.U.	3'-6" EPOXY PTD	AC.T. SOFFITS	VARIES	A11/1 A11/2

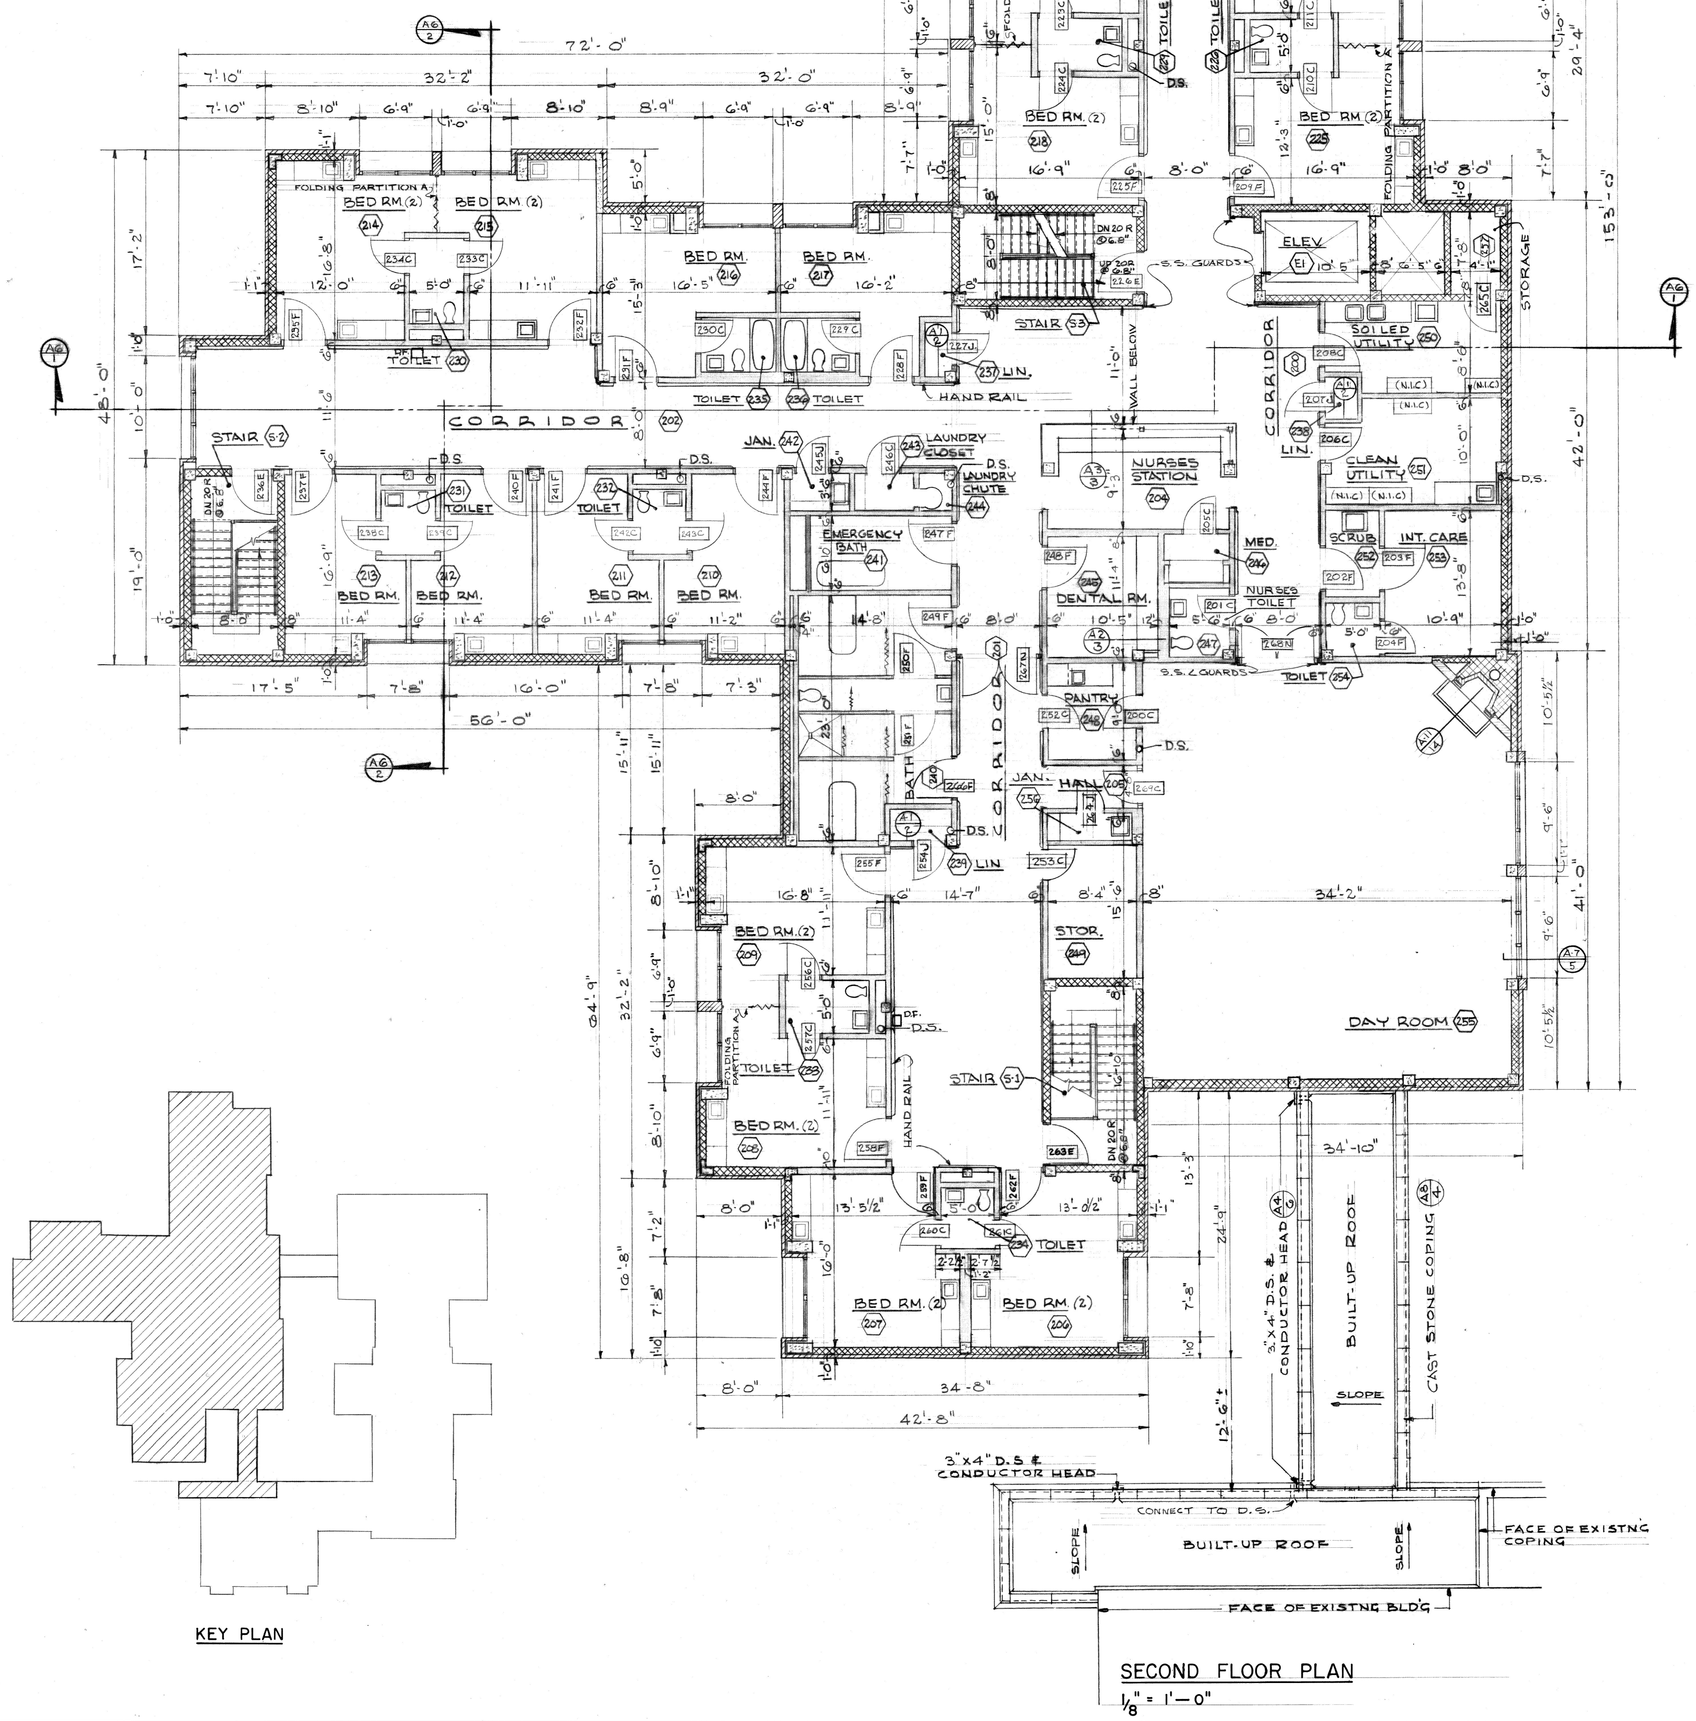

SECOND FLOOR PLAN

1/8" = 1'-0"

KEY PLAN

NOTE: FOR BASES & WALL FINISHES SEE FINISH SCHEDULE

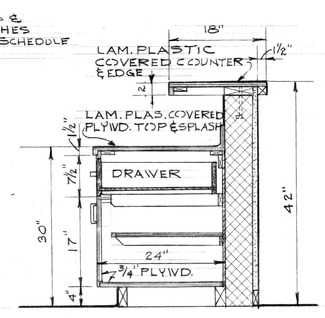

SECTION THRU COUNTER A-3/3

¾" = 1'-0"

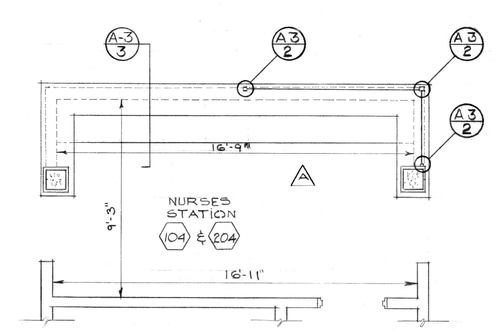

TYP. PLAN

¼" = 1'-0"

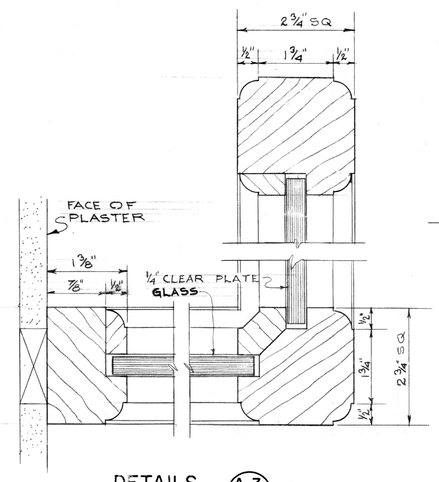

DETAILS A-3/2

HALF SIZE

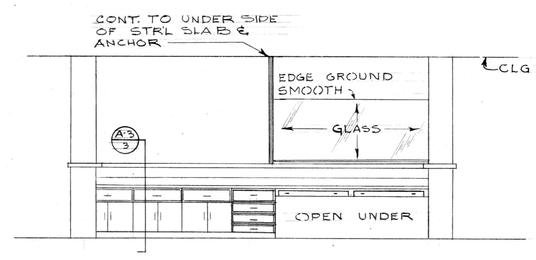

ELEVATION "A"

¼" = 1'-0"

NURSES STATION 104 & 204 DETAILS A-3/1

PENDLETON S. CLARK CERTIFICATE No. 60 — COMMONWEALTH OF VIRGINIA — CERTIFIED ARCHITECT

PROJECT NO. VA.-208

ALTERATIONS & ADDITIONS TO GUGGENHEIMER MEMORIAL HOSPITAL
LYNCHBURG, VIRGINIA

CLARK, NEXSEN & OWEN—ARCHITECTS
LYNCHBURG, VIRGINIA NORFOLK, VIRGINIA

REVISED	SECOND FLOOR PLAN	DWG. NO.
	DATE: JAN. 1968 · SCALE: AS NOTED · DRAWN BY: MMS-SWD · CHECKED: CLB	A-3

EAST DOOR 269

TUBS 449